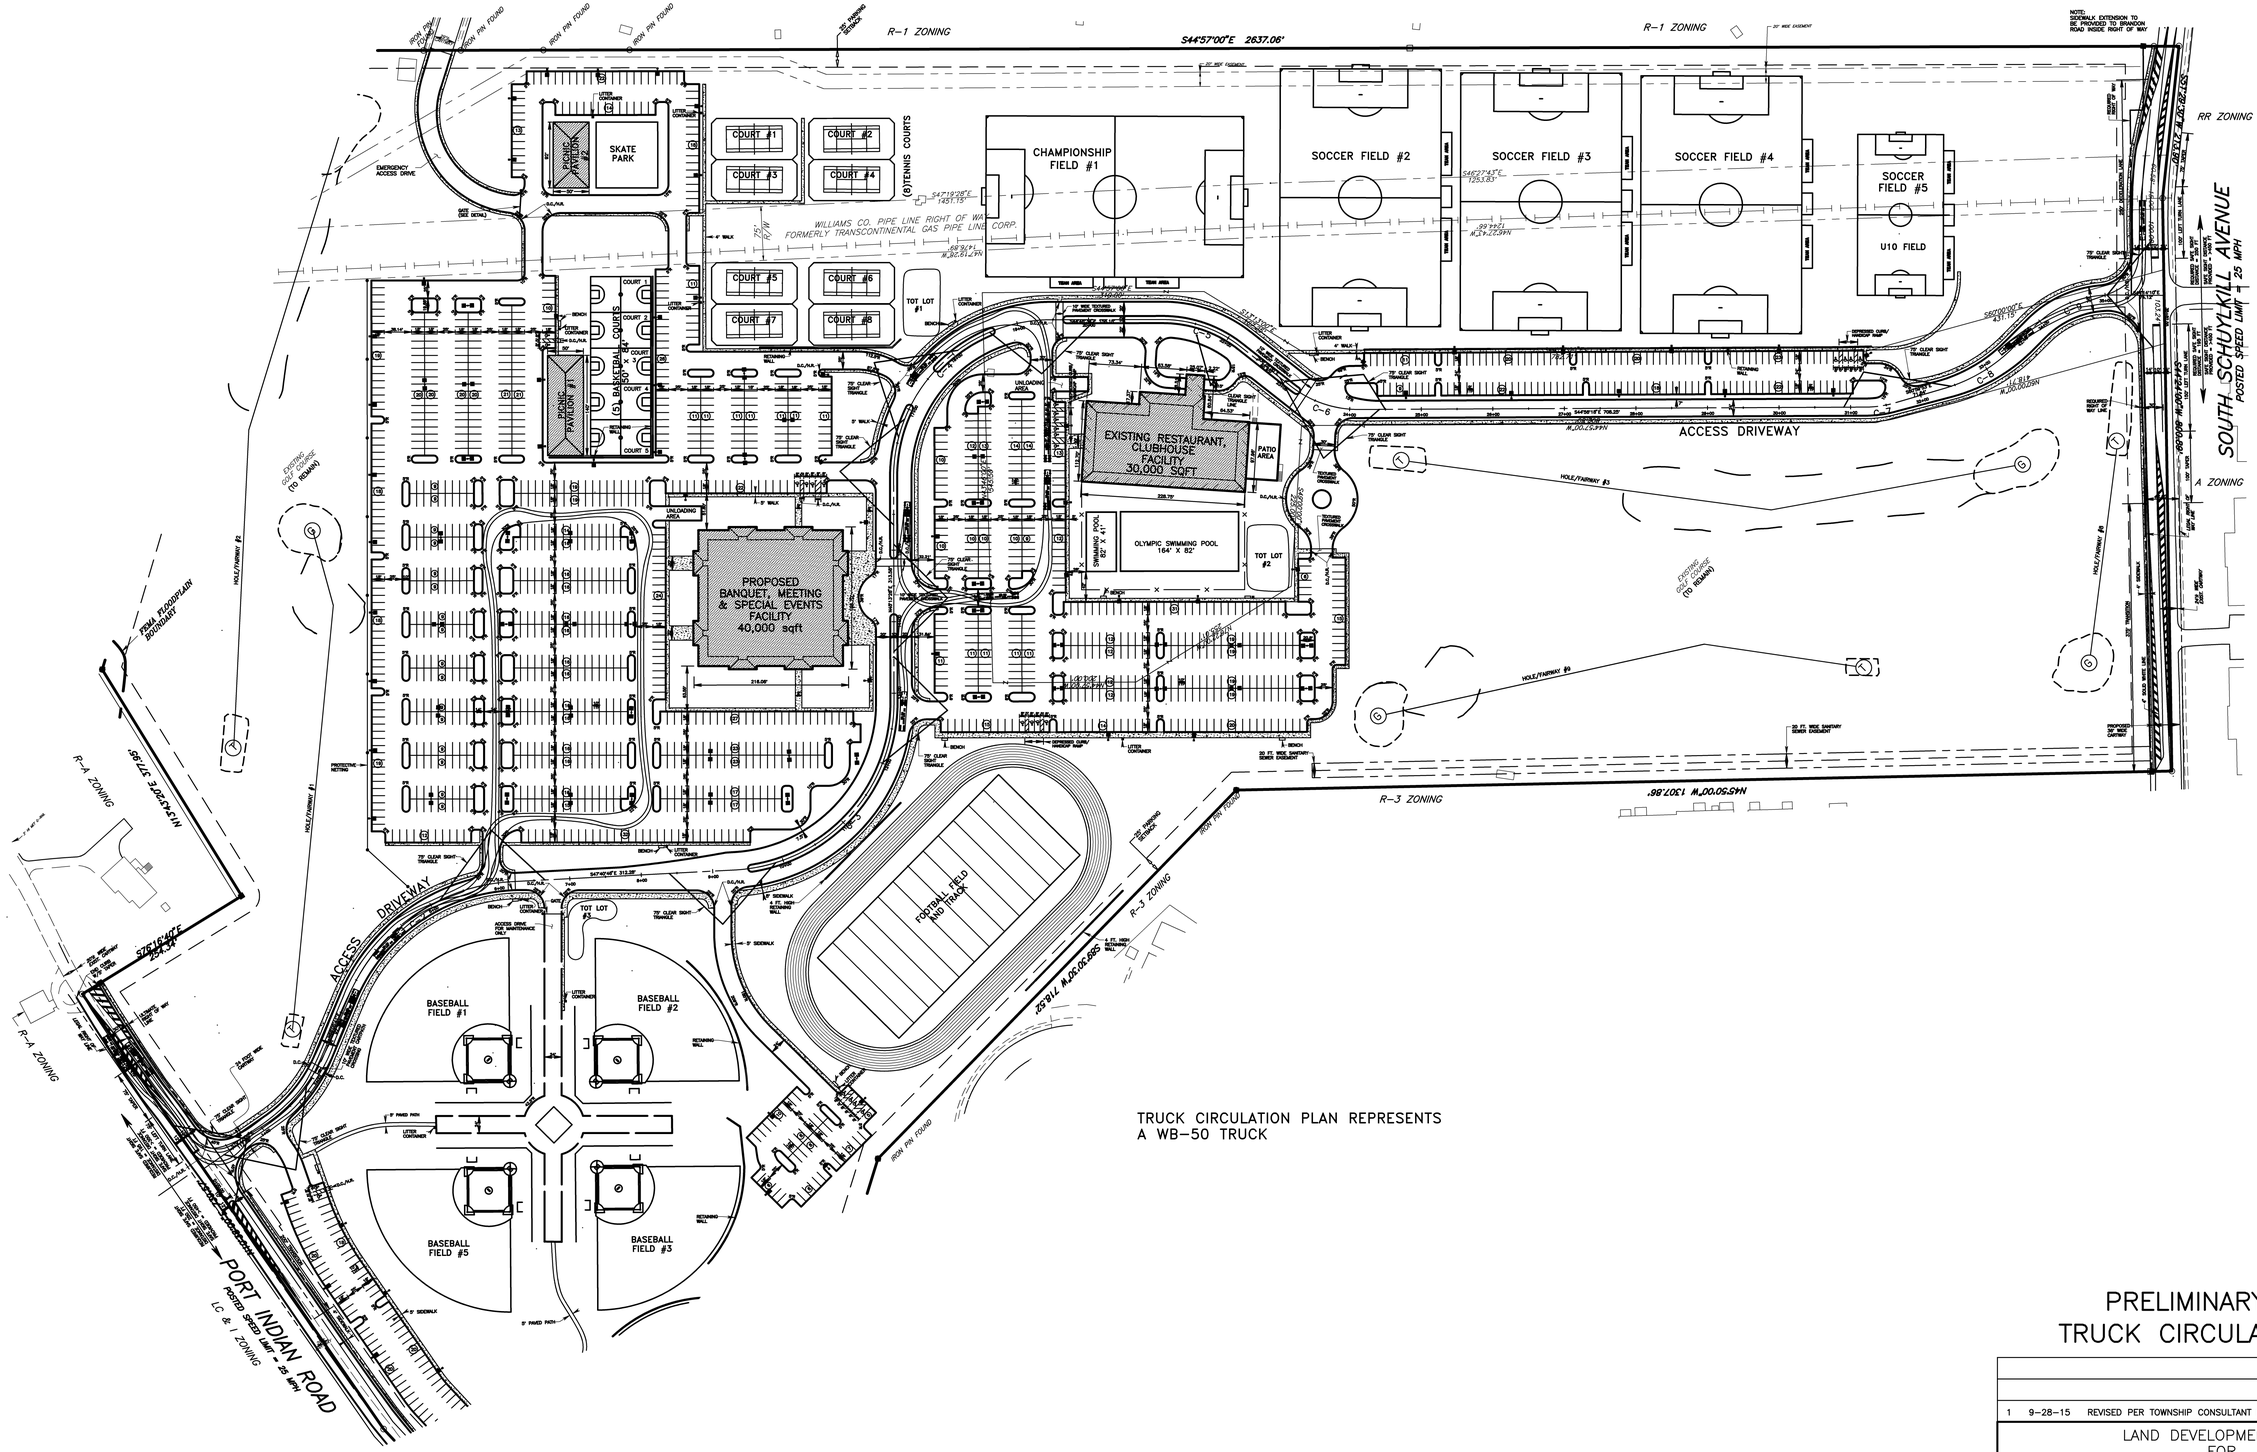

TRUCK CIRCULATION PLAN REPRESENTS A WB-50 TRUCK

100 0 100 200 300 400 FEET

GRAPHIC SCALE

PRELIMINARY PLAN
TRUCK CIRCULATION PLAN

1	9-28-15	REVISED PER TOWNSHIP CONSULTANT REVIEW COMMENTS

LAND DEVELOPMENT PLAN
FOR
WESTOVER SPORTING COMPLEX

WEST NORRITON TOWNSHIP — MONTGOMERY COUNTY, PA.

Edward B. Walsh & Associates, Inc.
CIVIL ENGINEERS & SURVEYORS
LIONVILLE PROFESSIONAL CENTER
125 Dowlin Forge Road
Exton, Pennsylvania 19341
Phone (610) 903-0060
Fax (610) 903-0080

Project-	2769
Date-	12-23-14
Scale-	1"=100'
Drawn-	MF
Checked-	A.J.B.
Sheet-	65 OF 65
Ver.-	000

Plotted: 9/25/2015 — *File:* F:\JB\2769\FPS\2769-SPORTS-4.pro