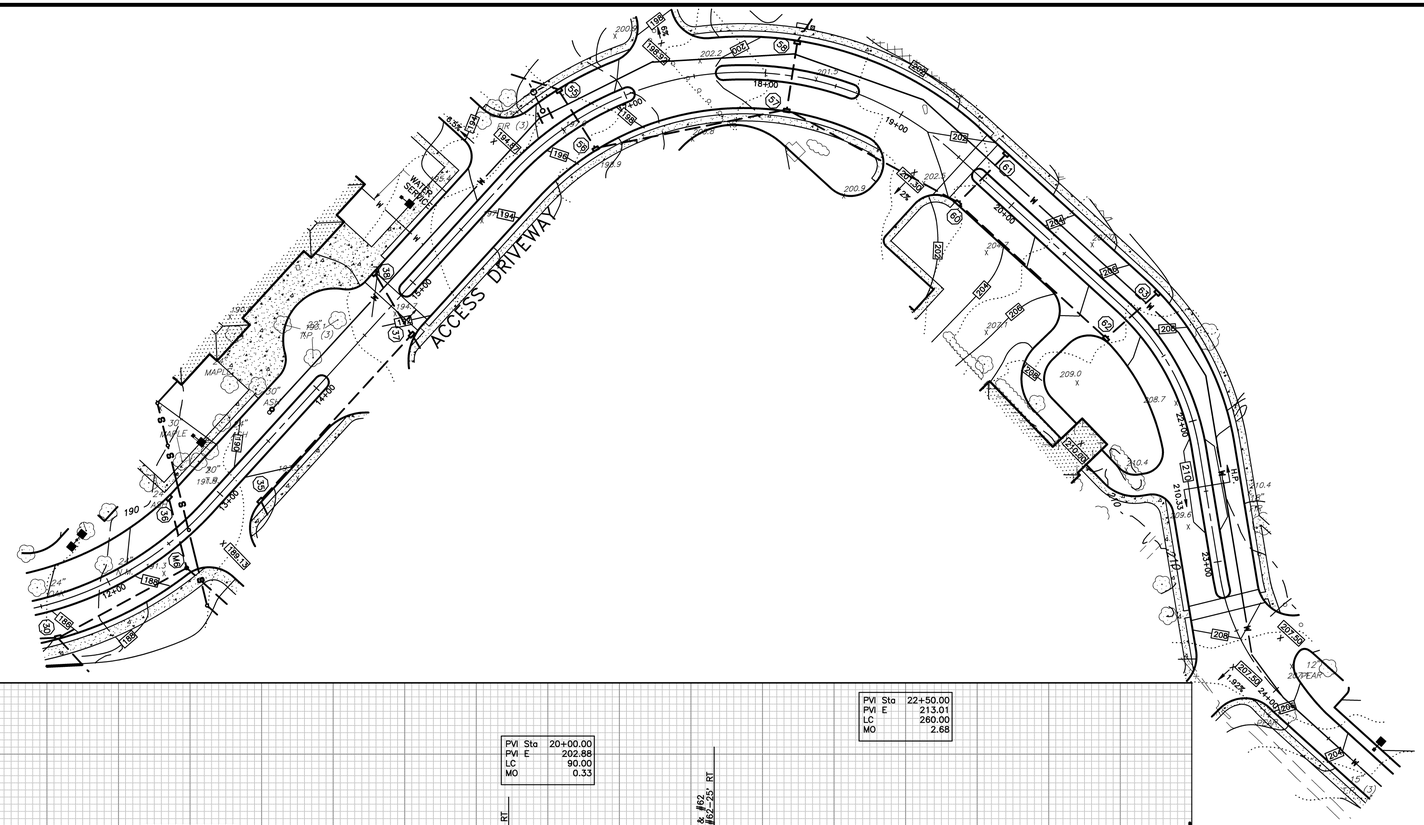

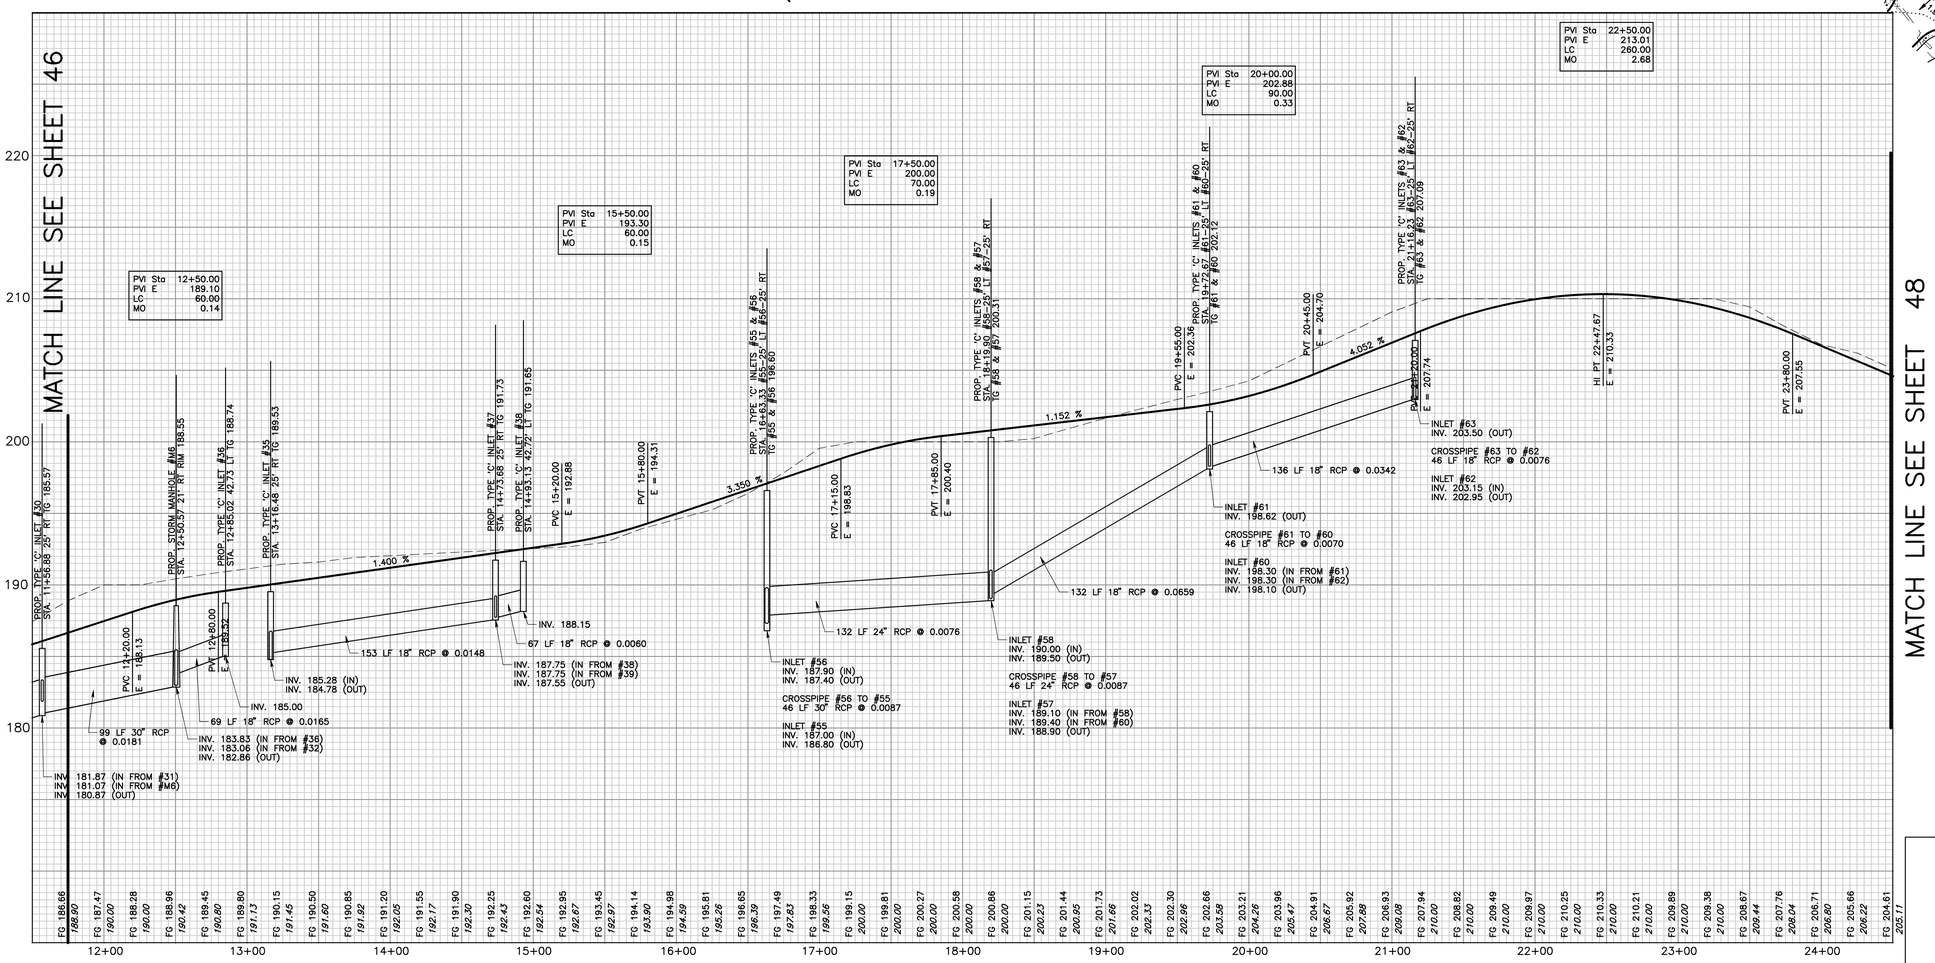

PRELIMINARY PLAN
ACCESS DRIVEWAY
PROFILE SHEET

1	9–28–15	REVISED PER TOWNSHIP CONSULTANT REVIEW COMMENTS

LAND DEVELOPMENT PLAN
FOR
WESTOVER SPORTING COMPLEX

WEST NORRITON TOWNSHIP — MONTGOMERY COUNTY, PA.

Edward B. Walsh & Associates, Inc.
CIVIL ENGINEERS & SURVEYORS
LIONVILLE PROFESSIONAL CENTER
125 Dowlin Forge Road
Exton, Pennsylvania 19341
Phone (610) 903–0060
Fax (610) 903–0080

Project–	2769
Date–	12–23–14
Scale–	H. 1"= 50' V. 1"= 5'
Drawn–	SLM
Checked–	A.J.B.
Sheet–	47 OF 65
Ver.–	000

Plotted: 9/25/2015 *File:* F:\JB\2769\FPS\2769–SPORTS–4.pro