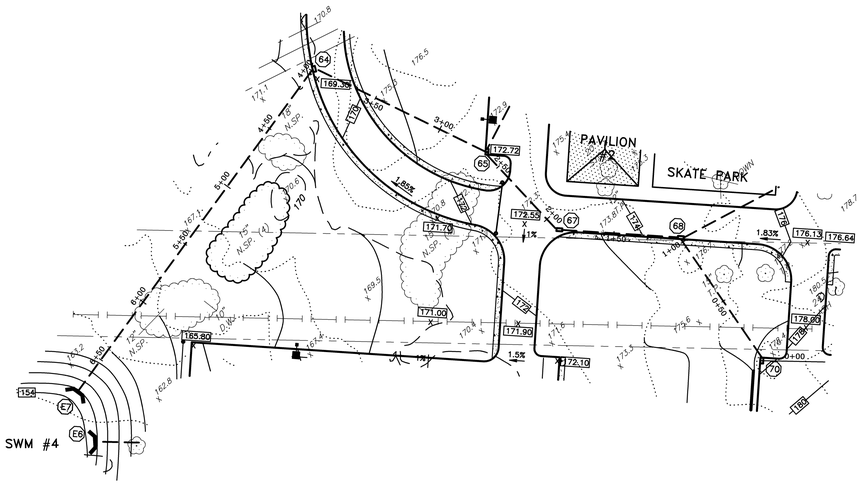

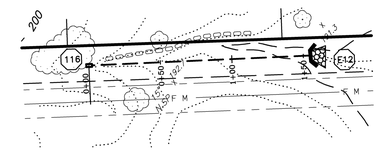

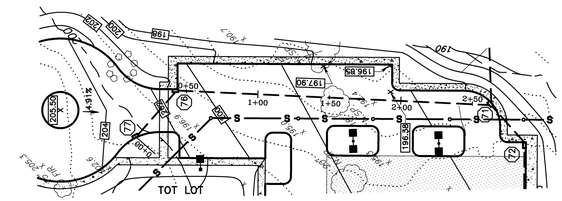

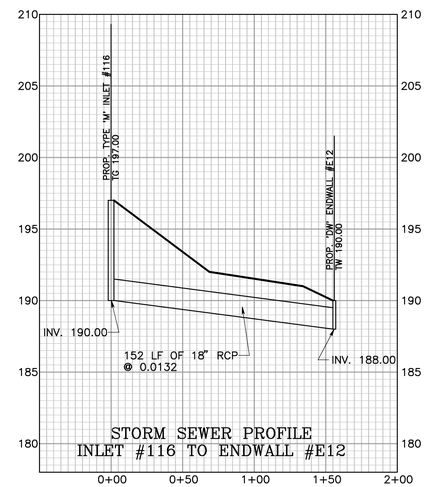

STORM SEWER PROFILE
INLET #116 TO ENDWALL #E12

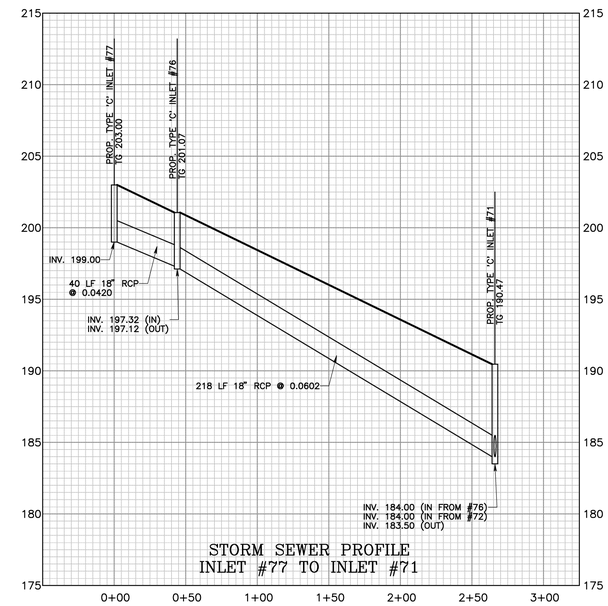

STORM SEWER PROFILE
INLET #77 TO INLET #71

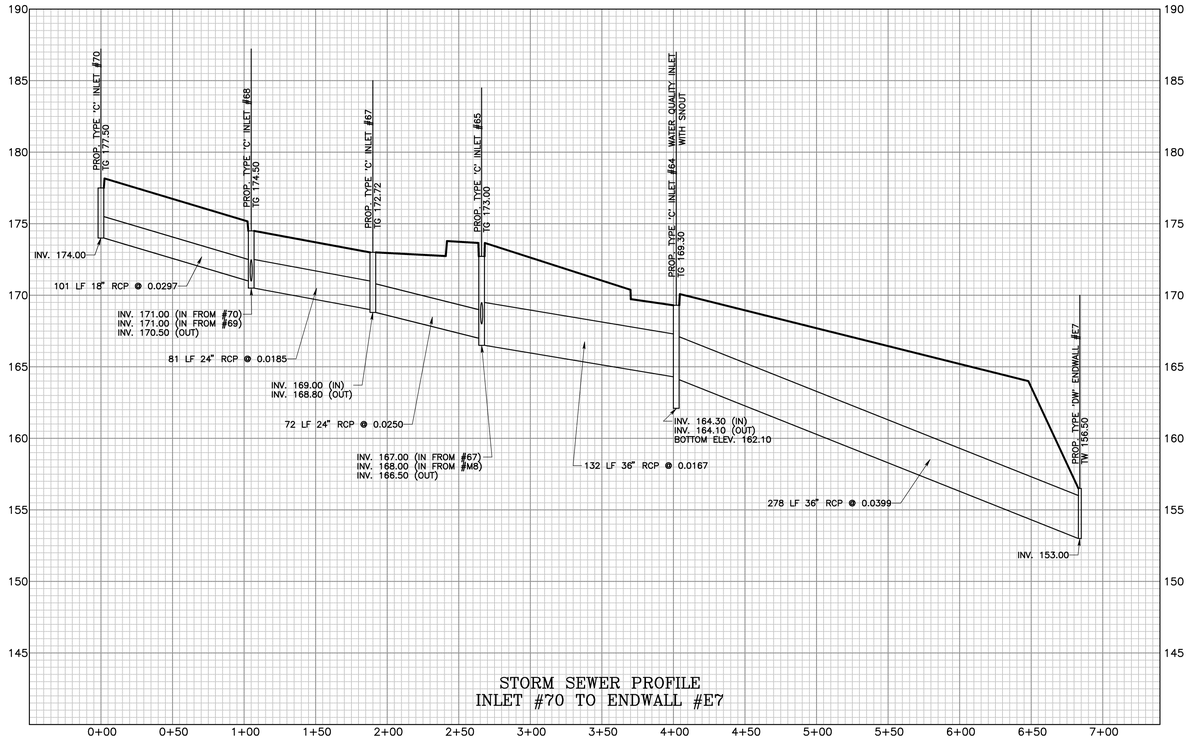

STORM SEWER PROFILE
INLET #70 TO ENDWALL #E7

PRELIMINARY PLAN
PROFILE SHEET

1	9-28-15	REVISED PER TOWNSHIP CONSULTANT REVIEW COMMENTS

LAND DEVELOPMENT PLAN
FOR
WESTOVER SPORTING COMPLEX

WEST NORRITON TOWNSHIP — MONTGOMERY COUNTY, PA.

Edward B. Walsh & Associates, Inc.
CIVIL ENGINEERS & SURVEYORS
LIONVILLE PROFESSIONAL CENTER
125 Doulin Forge Road
Exton, Pennsylvania 19341
Phone (610) 903-0060
Fax (610) 903-0080

Project–	2769
Date–	12-23-14
Scale–	H. 1"= 50' V. 1"= 5'
Drawn–	SLM
Checked–	A.J.B.
Sheet–	54 OF 65
Ver.–	000

Plotted: 9/25/2015 *File:* F:\JB\2769\FPS\2769-SPORTS-4.pro